
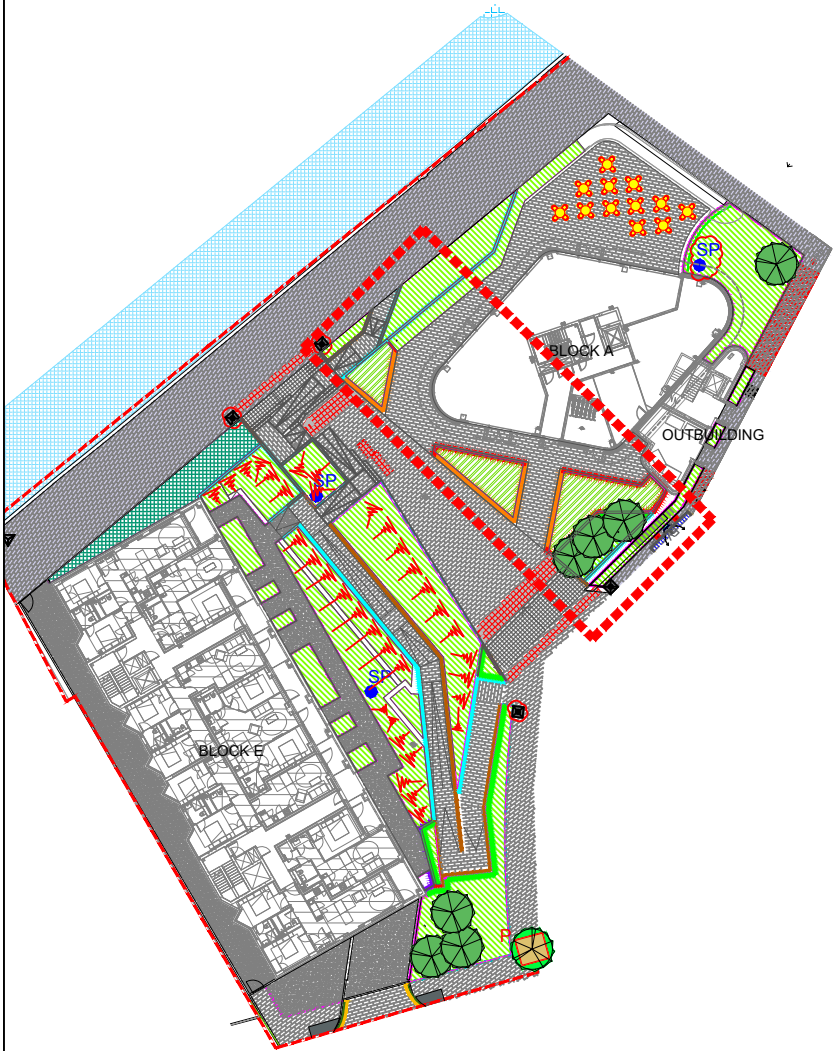


PLANNING

© 2024 RAAMP
Notes
1. This drawing has been prepared in accordance with the scope of RAAMP's appointment with its client and is subject to the terms and conditions of that appointment. RAAMP accepts no liability for any use of this document other than by its client and only for the purposes for which it was prepared and provided.
2. If received electronically it is the recipients responsibility to print to correct scale. Only written dimensions should be used.
3. Where applicable Ordnance Survey (c) Crown Copyright 2023
All rights reserved.

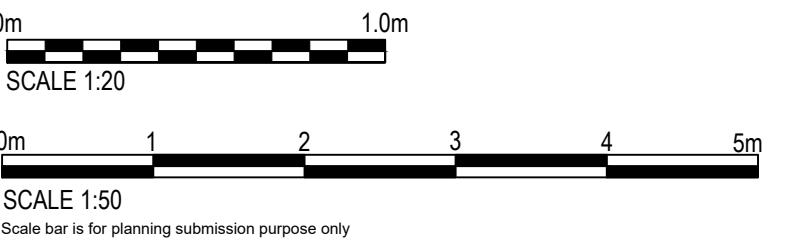




KEY PLAN

NOTE	Issue for planning	YT	AR	09/09/24
NOTE	Submitted for planning, subsequently advised by Medway Planning department 01/06/24, previous planning submissions (by others) to be withdrawn and landscape planning condition to be reworded by Medway planning, prior to resubmission. Confirmed 22/08/24.	YT	AR	31/07/24 01/08/24 22/08/24
NOTE	Issued for planning:	YT	AR	31/07/24
P3	440mm wide brickwall to planters revised to be 215mm All planter walls now 215mm wide, to structural engineers comment	YT	AR	23/07/24
P2	Steps updated River Medway side and concrete profile of podium below Town centre side shown	YT	AR	18/07/24
P1	First preliminary issue.	YT	AR	14/07/24
Rev	Description	By	CB	Date

REVILL ARCHITECTS
AND
MASTER PLANNERS

T: 07436 393167
E: andrerevill@raamp.co.uk

Client	MEDWAY DEVELOPMENT COMPANY LTD		
Project	CHATHAM WATERFRONT RIBA STAGE 4		
Title	PLANTERS ON PLINTH ADJACENT TO BLOCK A PLANTERS A, B AND C		
Status	Drawn By	PM/Checked by	
PRELIMINARY	YT	AR	
Job Ref	Scale @ A1	Date Created	
18.037	1:20 / 1:50	14/07/24	
RAAMP Drawing / Figure Number		Rev	
18.037-RAAMP-V1-00-DR-L-709-S3-P3			

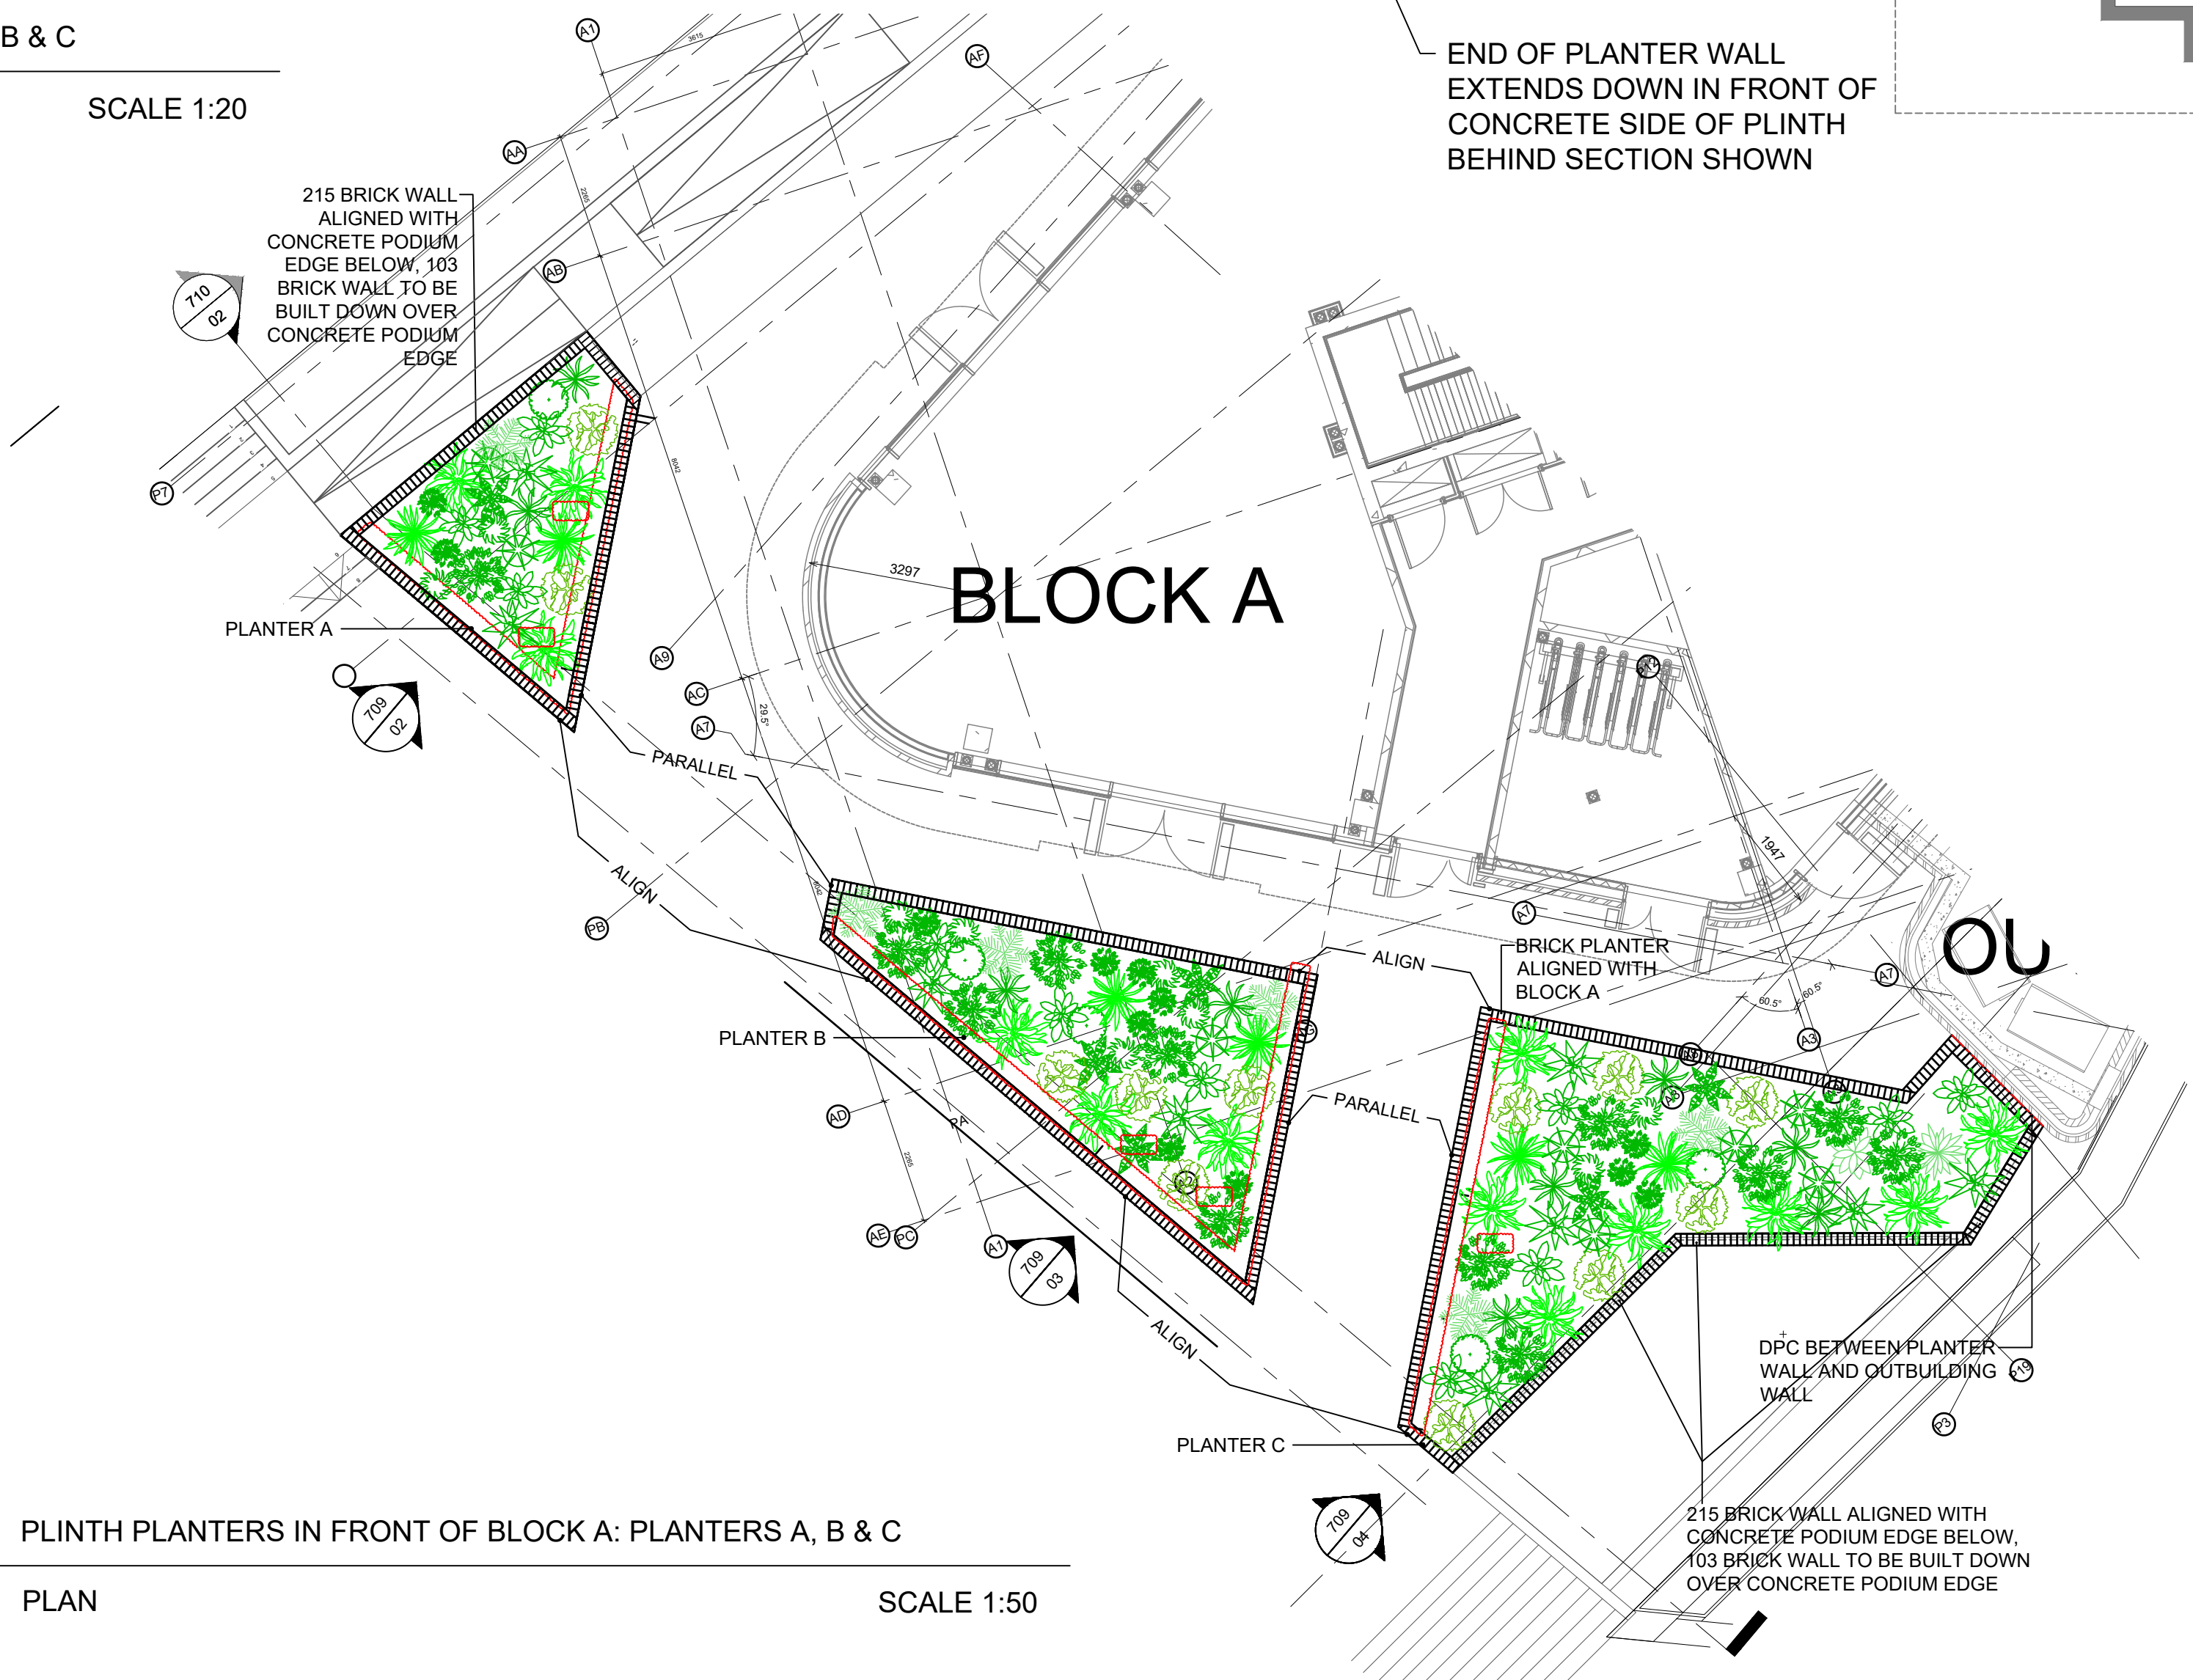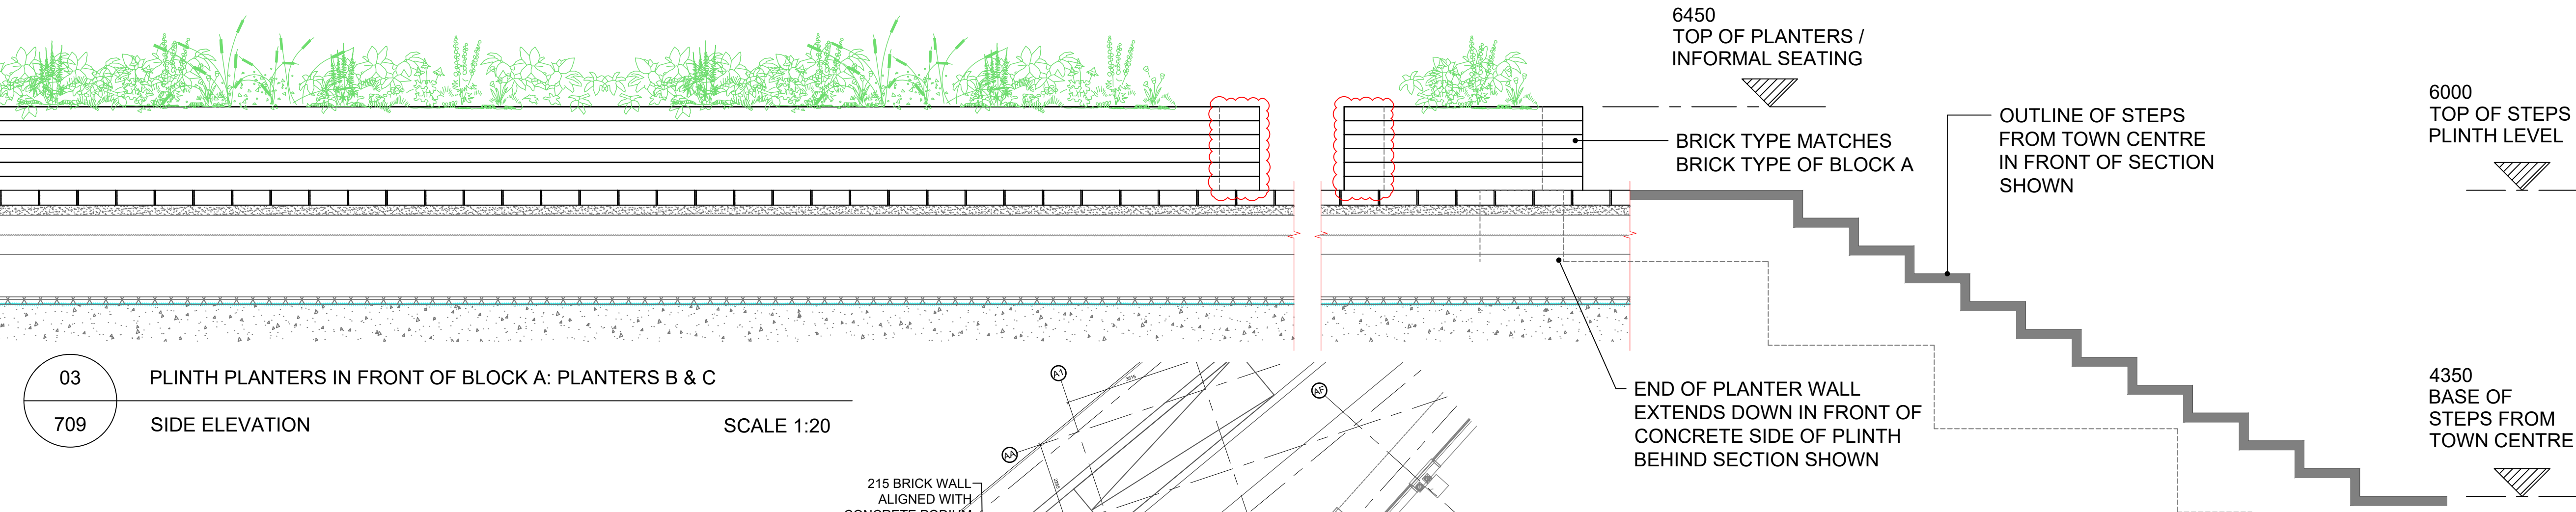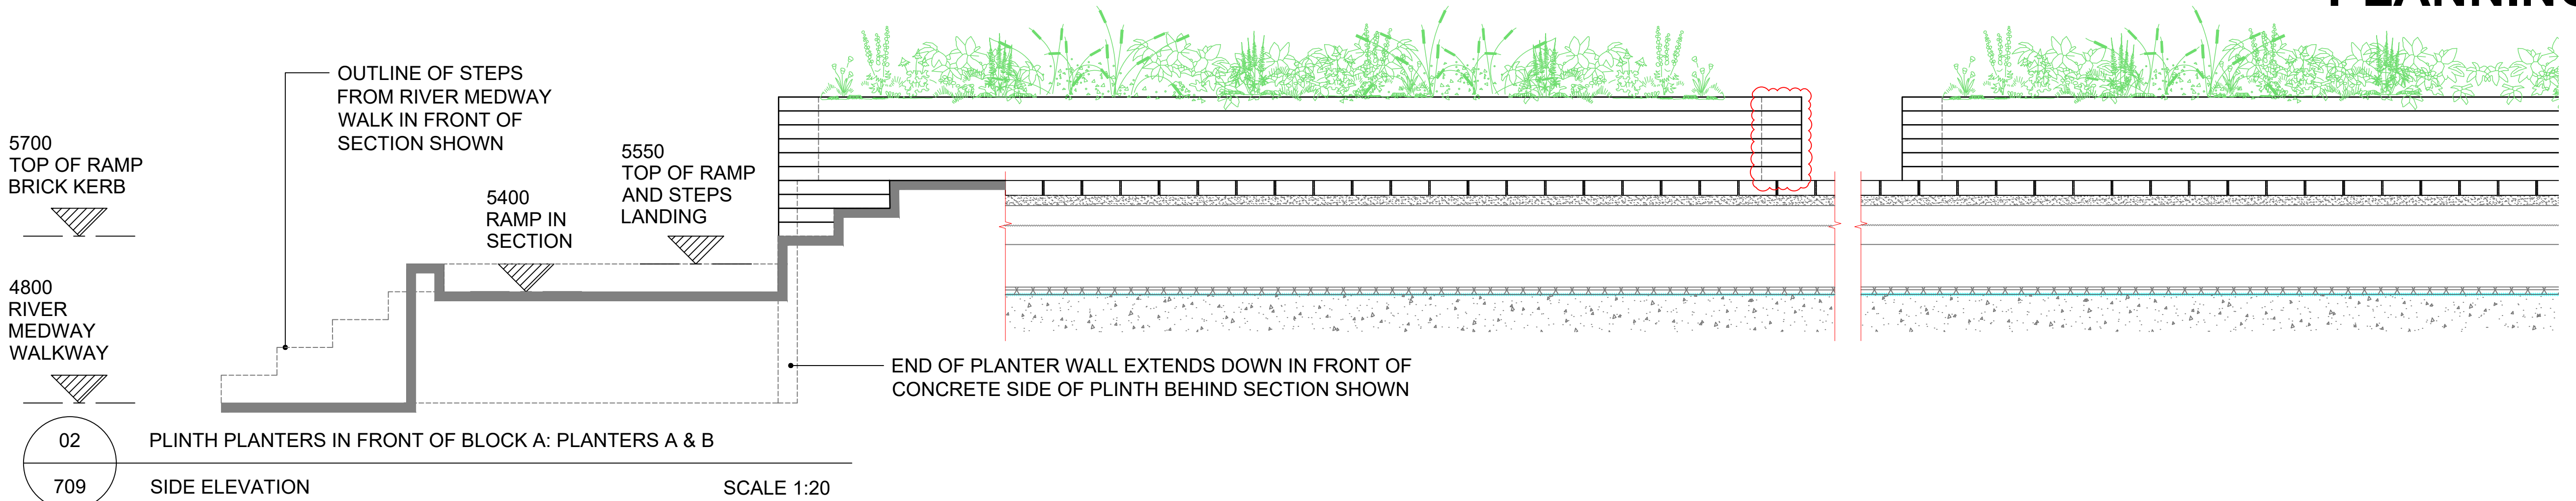

01
709
PLINTH PLANTERS IN FRONT OF BLOCK A: PLANTERS A, B & C
PLAN
SCALE 1:50